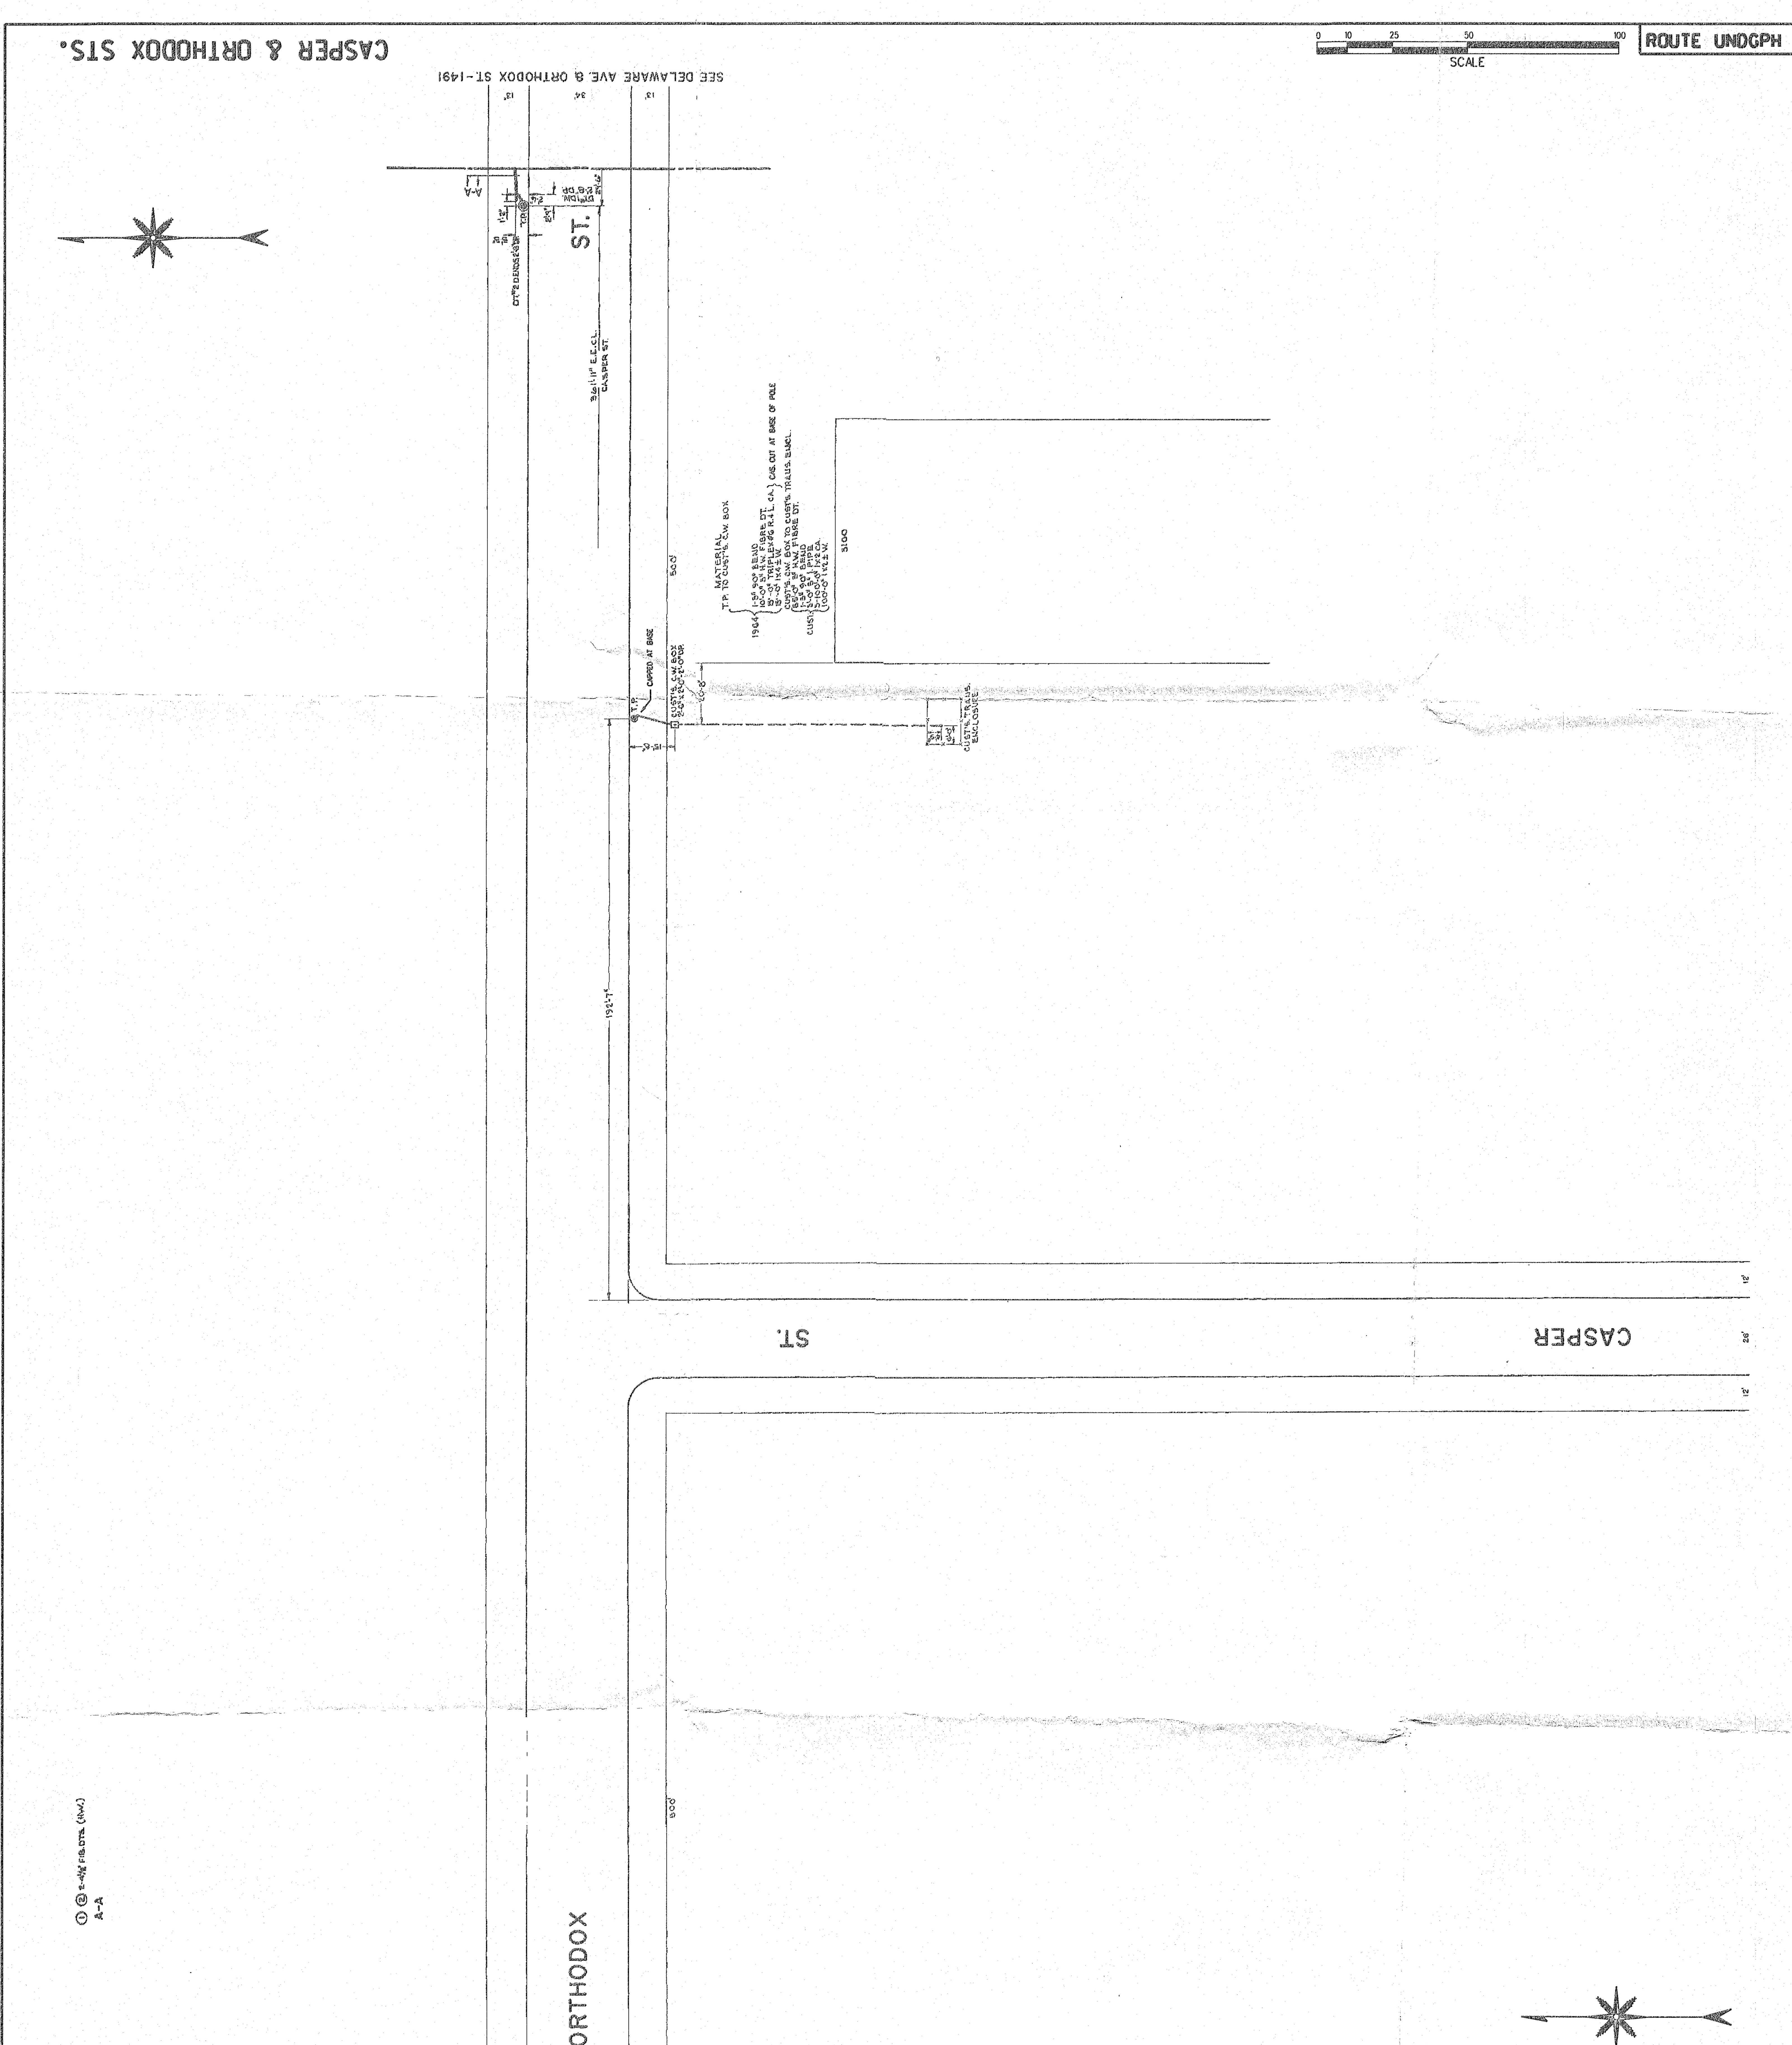

CONDUIT MAP			
CASPER & ORTHODOX STS.			
PECO ENERGY COMPANY			
SCALE: 1"=20'-0"			
SHEET 1 OF 1	824-2		REV 01
M & R INDEX	T & D INDEX	SECD.AREA MAP	COMP.MAP
		153-A3-IV	68

TABLE OF ADDITIONS & CHANGES
USE ONLY PRINTS SHOWING LATEST DATE

NO.	DATE	DESCRIPTION	REV'D	CHK'D	APP'D
01	10 20 97	DCN 9712643 REMVD. SERV. TO 3100 ORTHODOX ST.	LWS	JJK	

nd\1-999\824-2.dgn 1/24/2017 10:32:19 AM