BATH & BUCKIUS STS.

ROUTE UNDGPH

0 10 25 50 100
SCALE

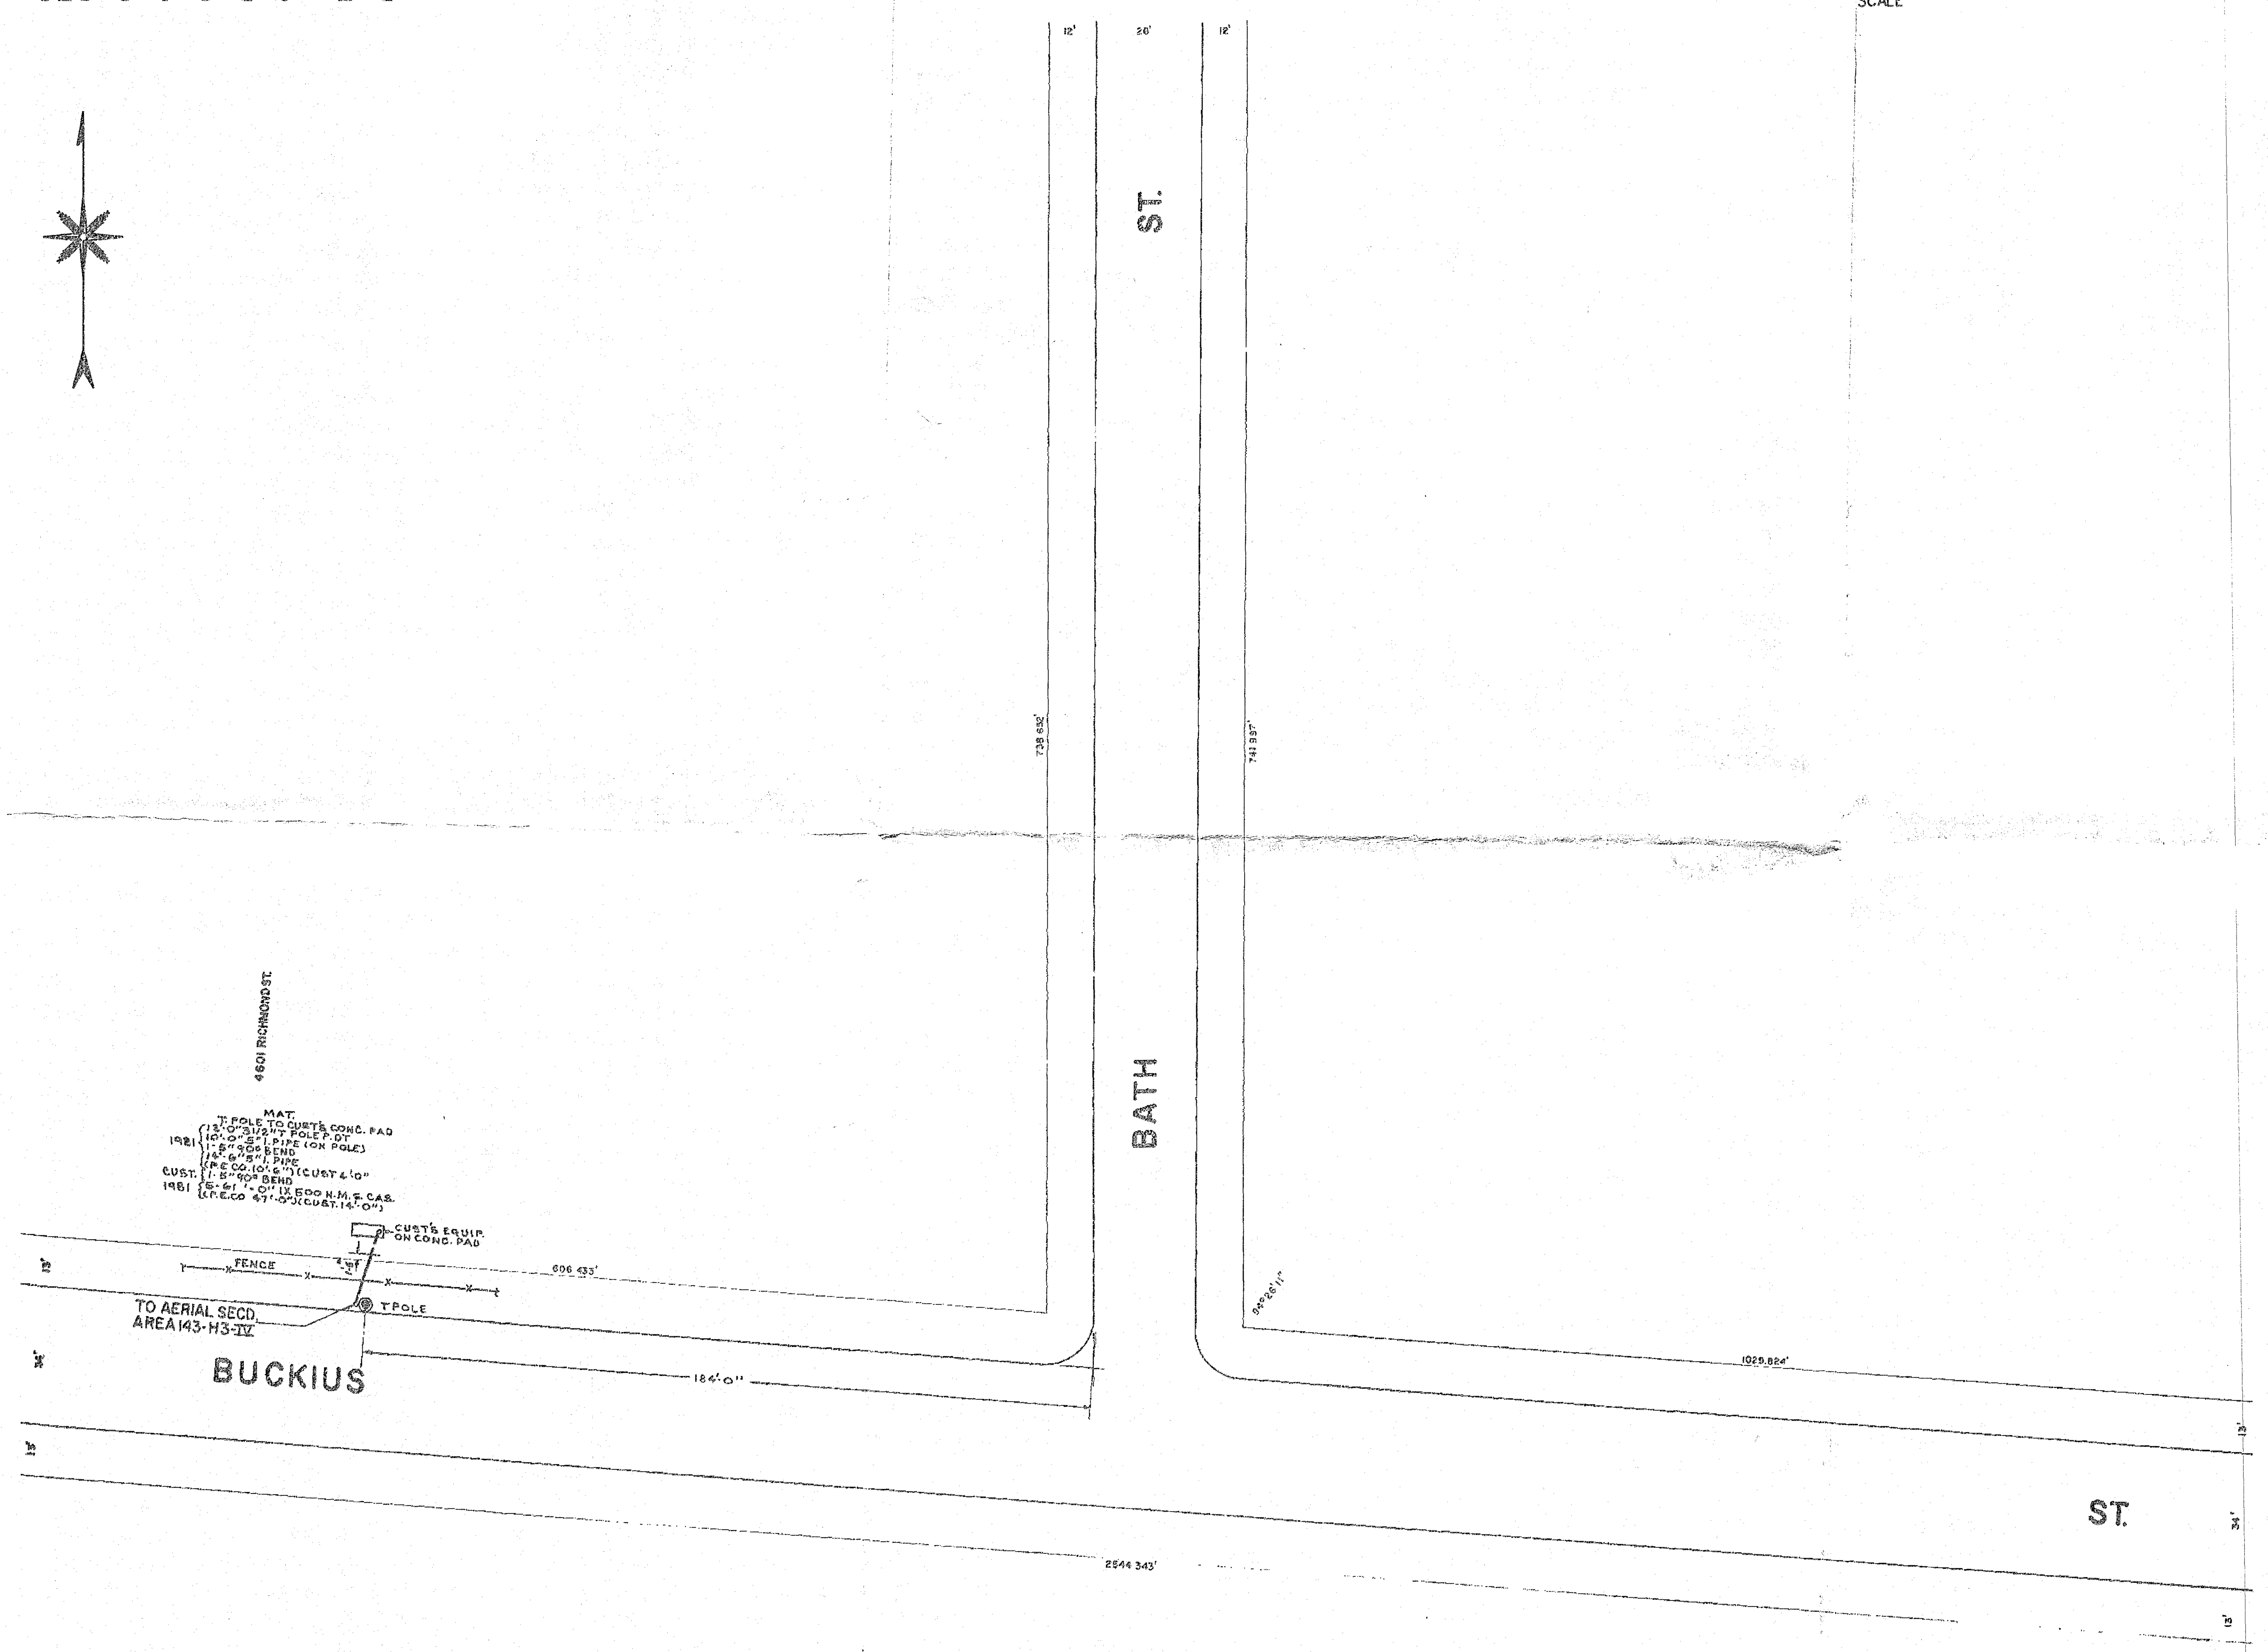

0 10 25 50 100
SCALE

TABLE OF ADDITIONS & CHANGES USE ONLY PRINTS SHOWING LATEST DATE					
NO.	DATE	DESCRIPTION	REV'D	CHK'D	APP'D
00			LWS		LGN

CONDUIT MAP
BATH & BUCKIUS STS.

PECO ENERGY COMPANY

SCALE: 1"=20'

SHEET		REV
1 OF 1	356-	00

M & R INDEX	T & D INDEX	SECD. AREA MAP	COMP. MAP
		143-H3-IV 153-A3-II	68

nd\1-999\356-1.dgn 1/24/2017 10:29:30 AM